SD-28 Typical Window Head Section

SIP BuildUK
SUSTAINABLE BUILDING SYSTEMS

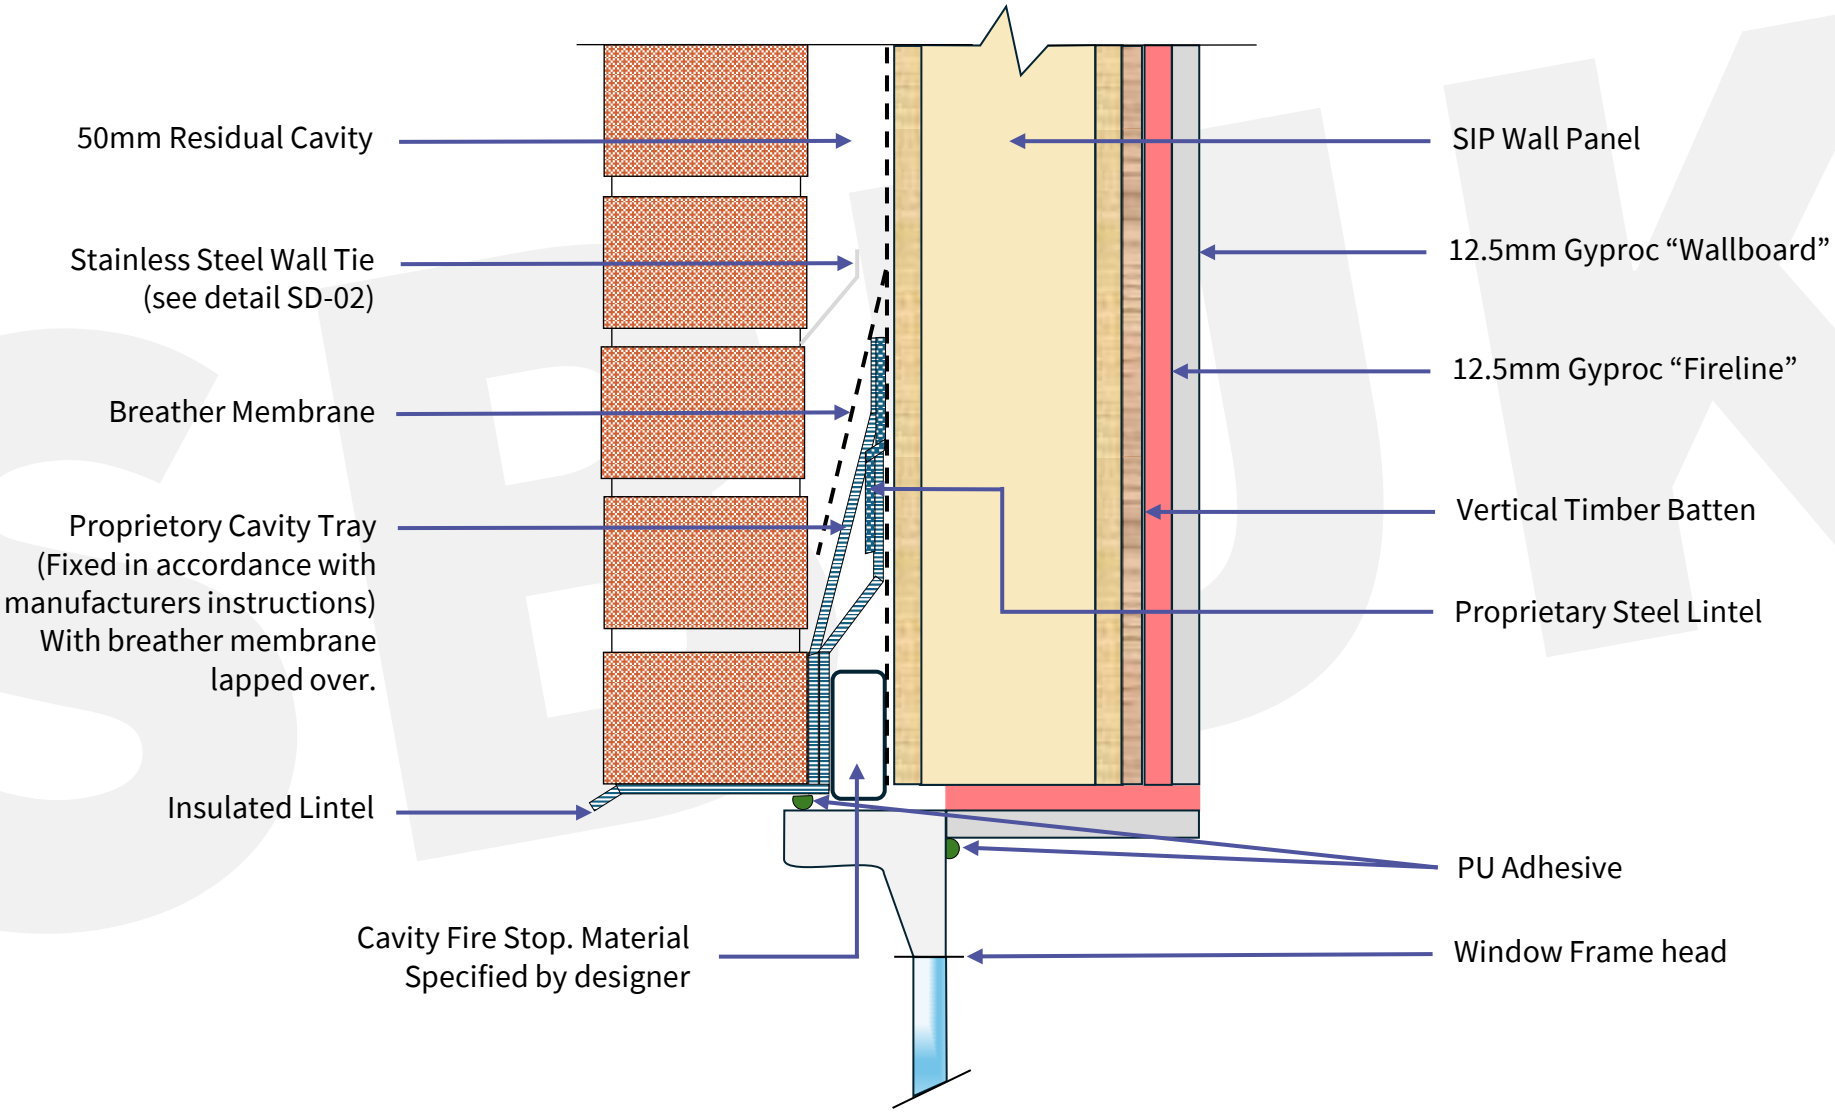

*Details should be considered indicative only. Intellectual Property of SBUK.